


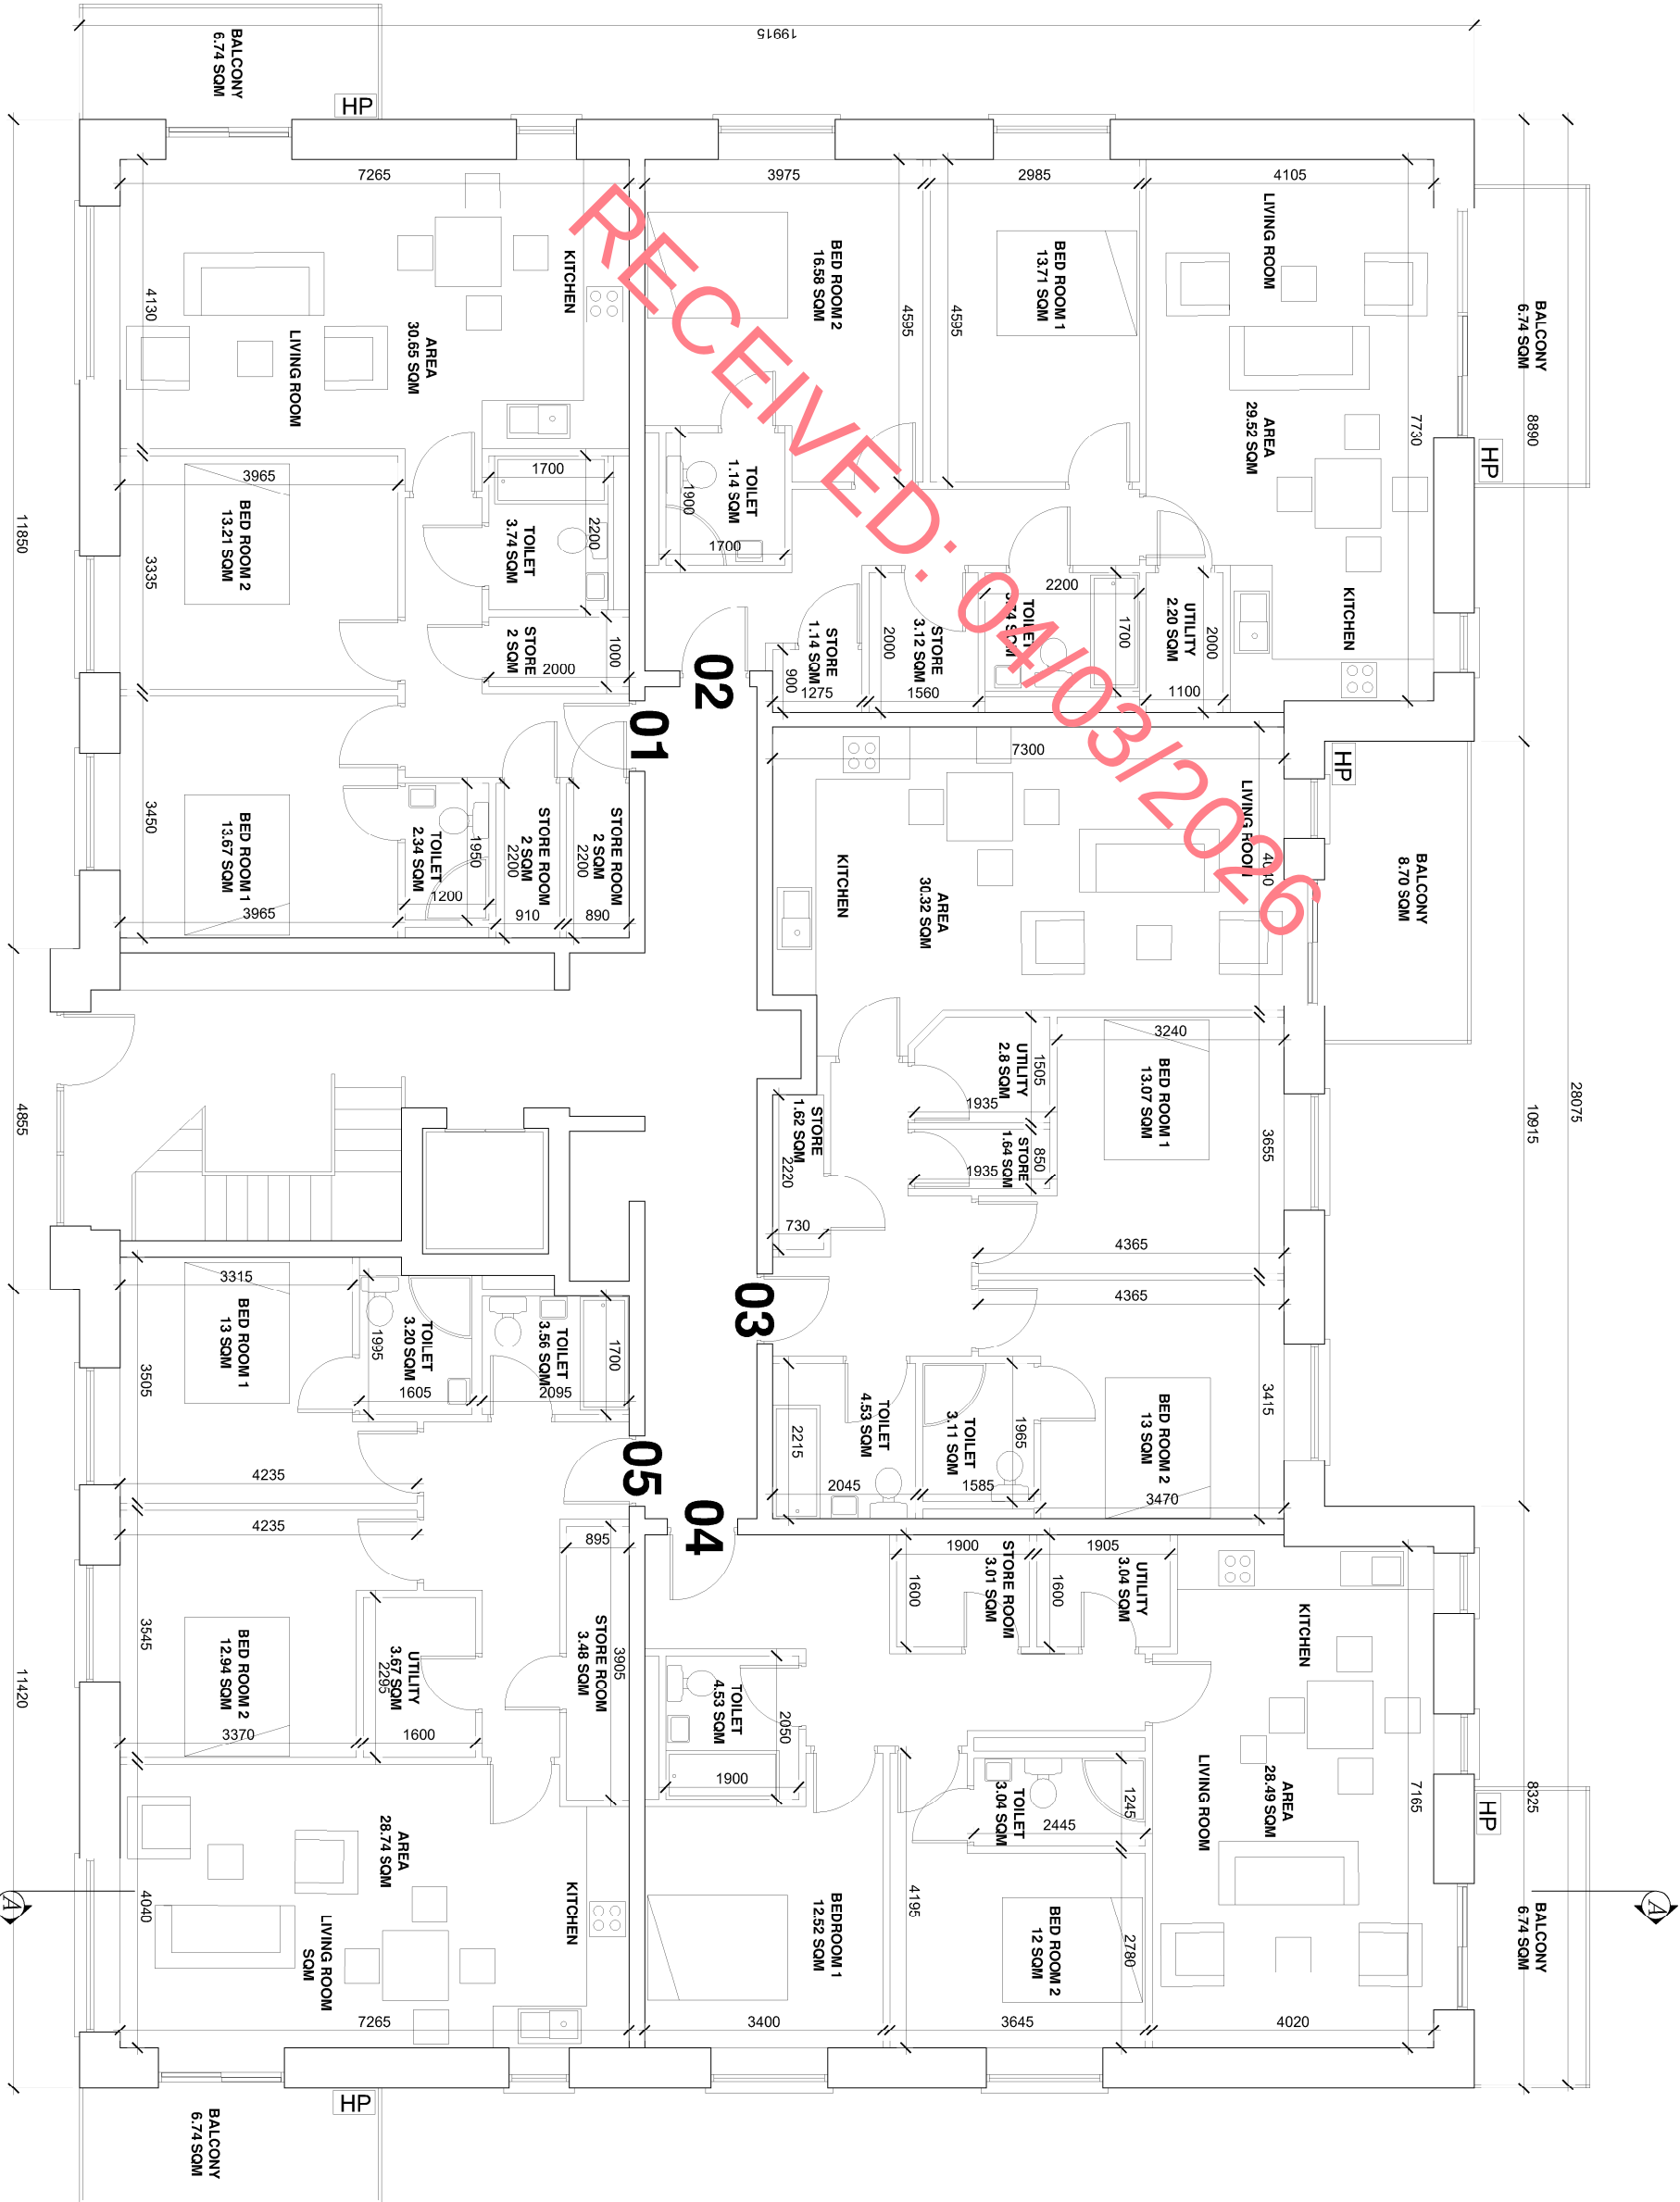

GROUND FLOOR PLAN AREA 481 Msq
SCALE 1:100




SECOND FLOOR PLAN AREA 481 Msq
SCALE 1:100




FIRST FLOOR PLAN AREA 481 Msq
SCALE 1:100



PROPOSED THIRD FLOOR PLAN
AREA 481 Msq
SCALE 1:100

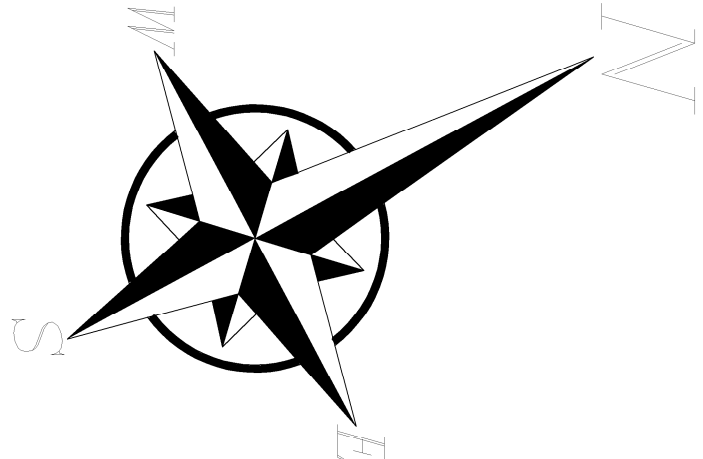

REV.: DESCRIPTION:	BY DATE:
STAGE: PLANNING	

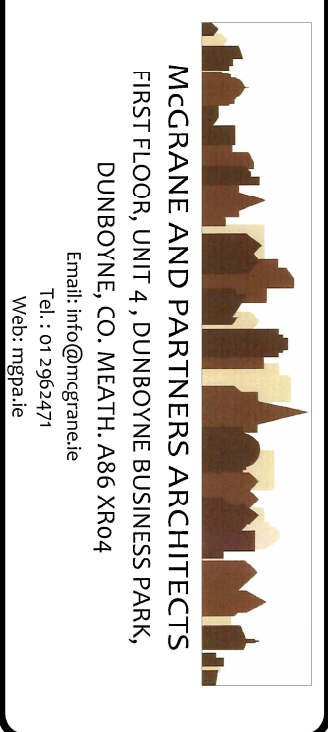

McCRANE AND PARTNERS ARCHITECTS
FIRST FLOOR, UNIT 4, DUNBOYNE BUSINESS PARK,
DUNBOYNE, CO. MEATH, A86 X804
Tel: 01-995-471
Email: info@mcgrane.ie
Web: mcgrane.ie

CLIENT: KILROSS PROPERTIES LTD
PROJECT: RESIDENTIAL DEVELOPMENT AT
WHITESLAND EAST, CO. KILDARE
DRAWING: BLOCK N
PROPOSED FLOOR PLANS
DRAWN: BEN
SCALE: 1:100
DATE: FEB 26
JOB NO.: 2602
REV.
DRAWING NO: PD08