




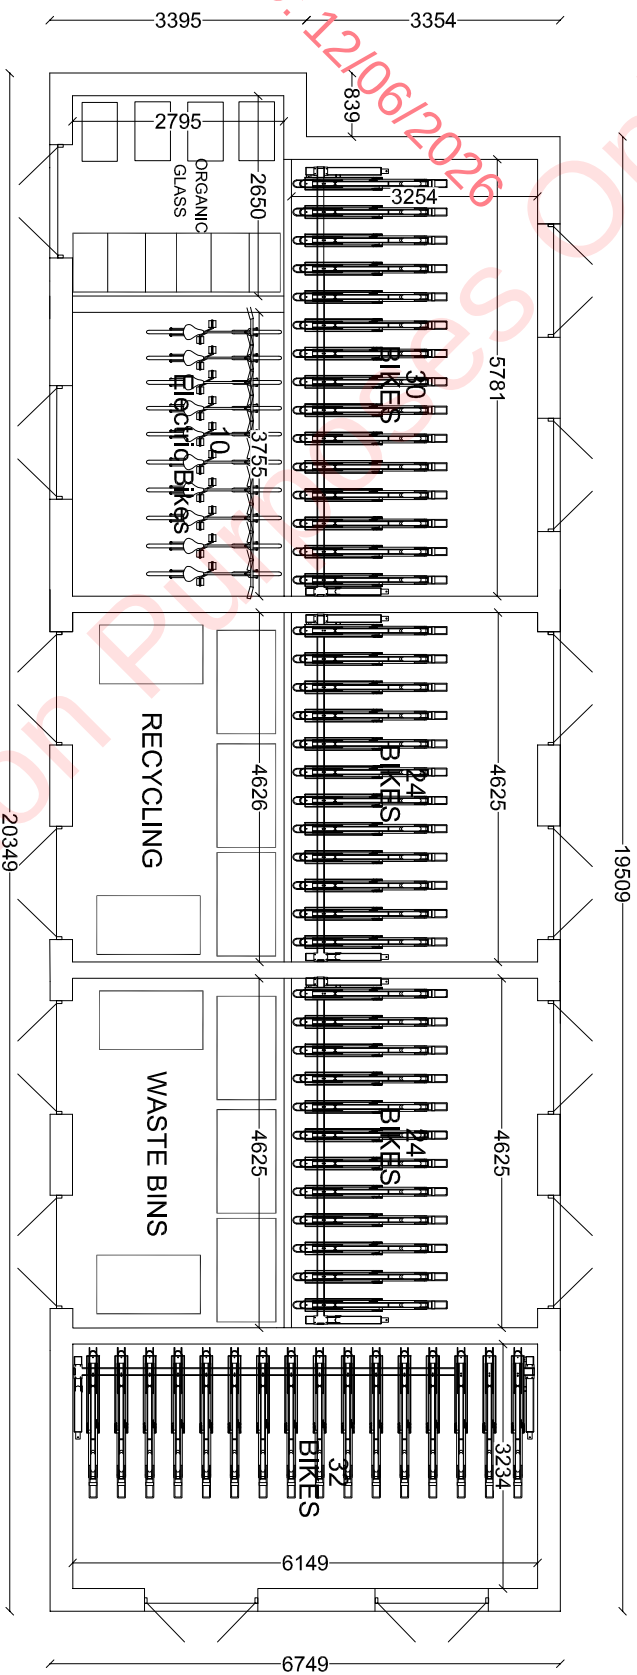


Plan

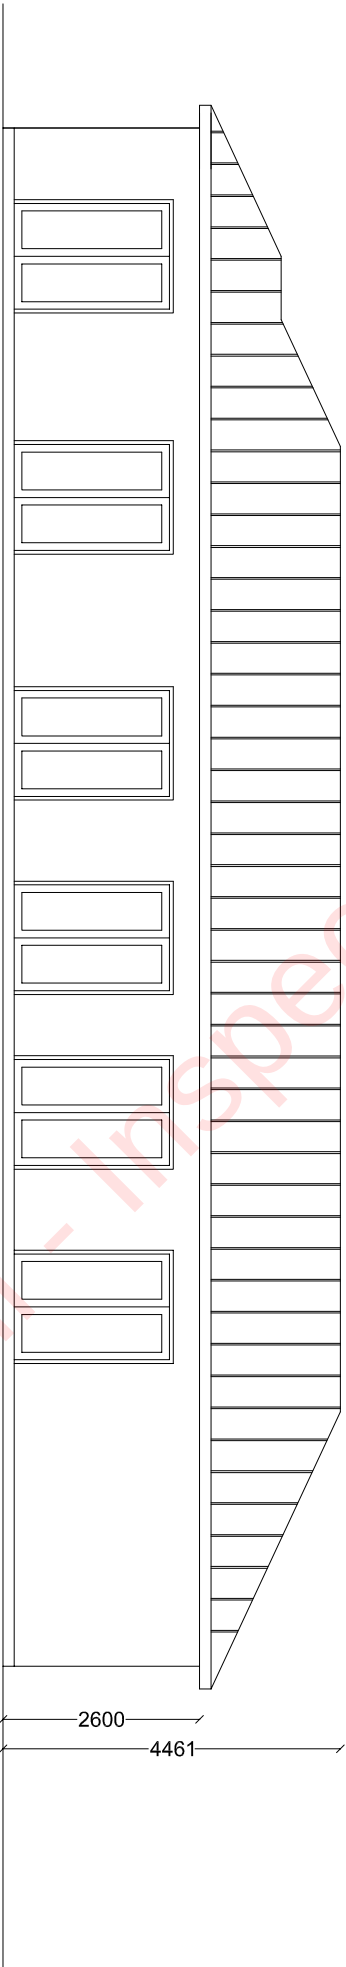


South/East Elevation

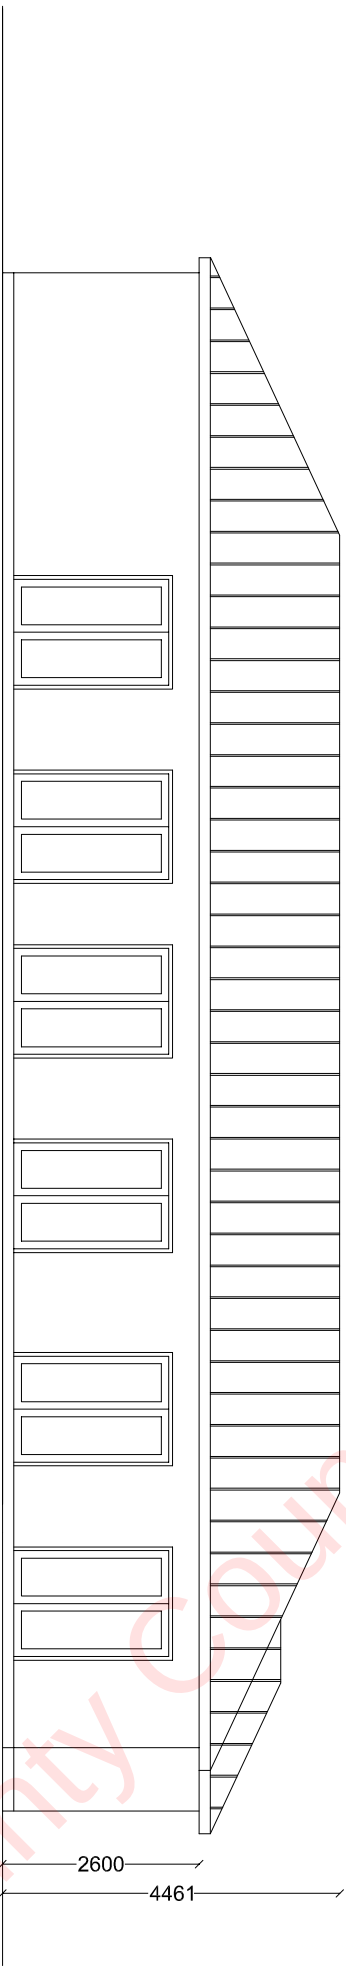

North/West Elevation

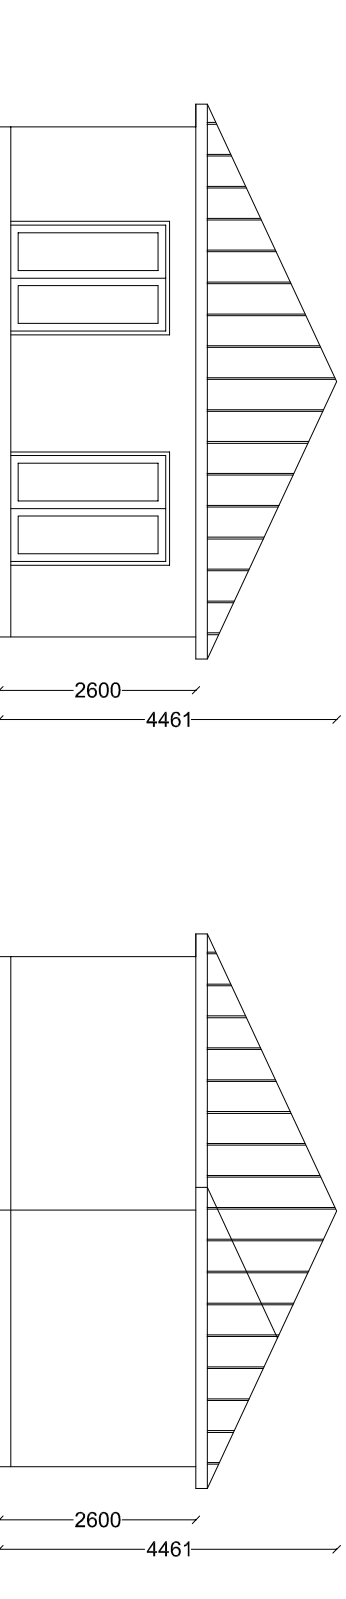

North/East Elevation

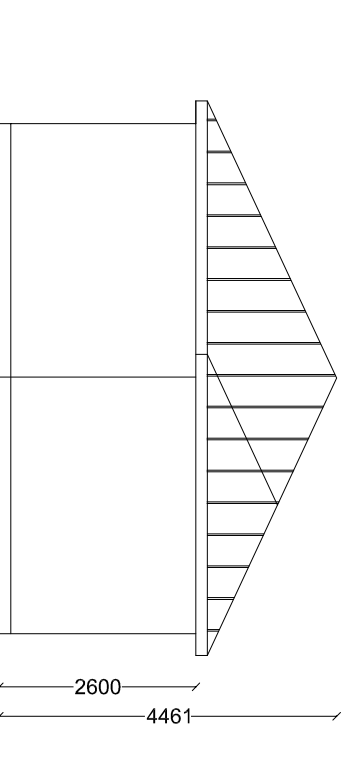


South/West Elevation

Materials

Plaster Render
PVC Doors to selected colour
Roof: Standing metal seam

TOTAL: 120 BICYCLE SPACES

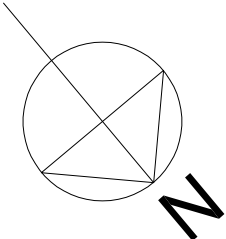

REV.	DISCRIPTION:	BY:	DATE:
STAGE:	Further Information		



MCGRANE AND PARTNERS ARCHITECTS
FIRST FLOOR, UNIT 4, DUNBOYNE BUSINESS PARK,
DUNBOYNE, CO. MEATH, A86 X804
Email: info@mcgrane.ie
Tel: +353 1 2963427
Web: mcgrane.ie

CLIENT: Killross Properties Ltd
PROJECT: Residential Development in Whitelands East, Co. Kildare

DRAWING: Bn & Bike Store Plans & Elevations

DRAWN: L. Durkin
SCALE: 1/100
JOB NO.: 2602

DATE: May 2026
SIZE: A3
REV.:

DRAWING No: PD04FI